© Crown copyright and database rights 2022 Ordnance Survey 100019422

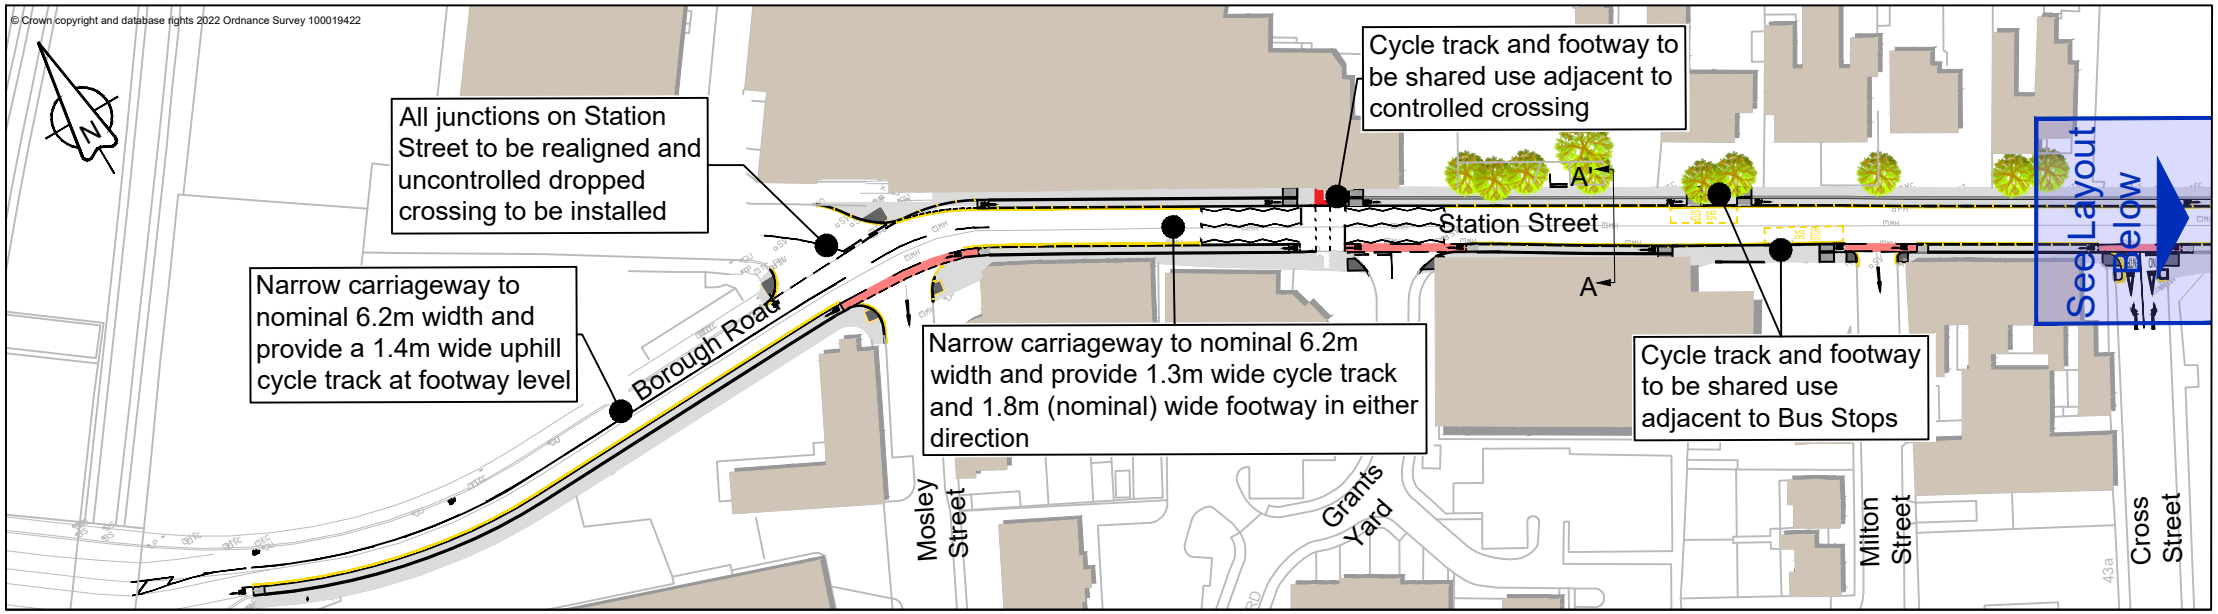

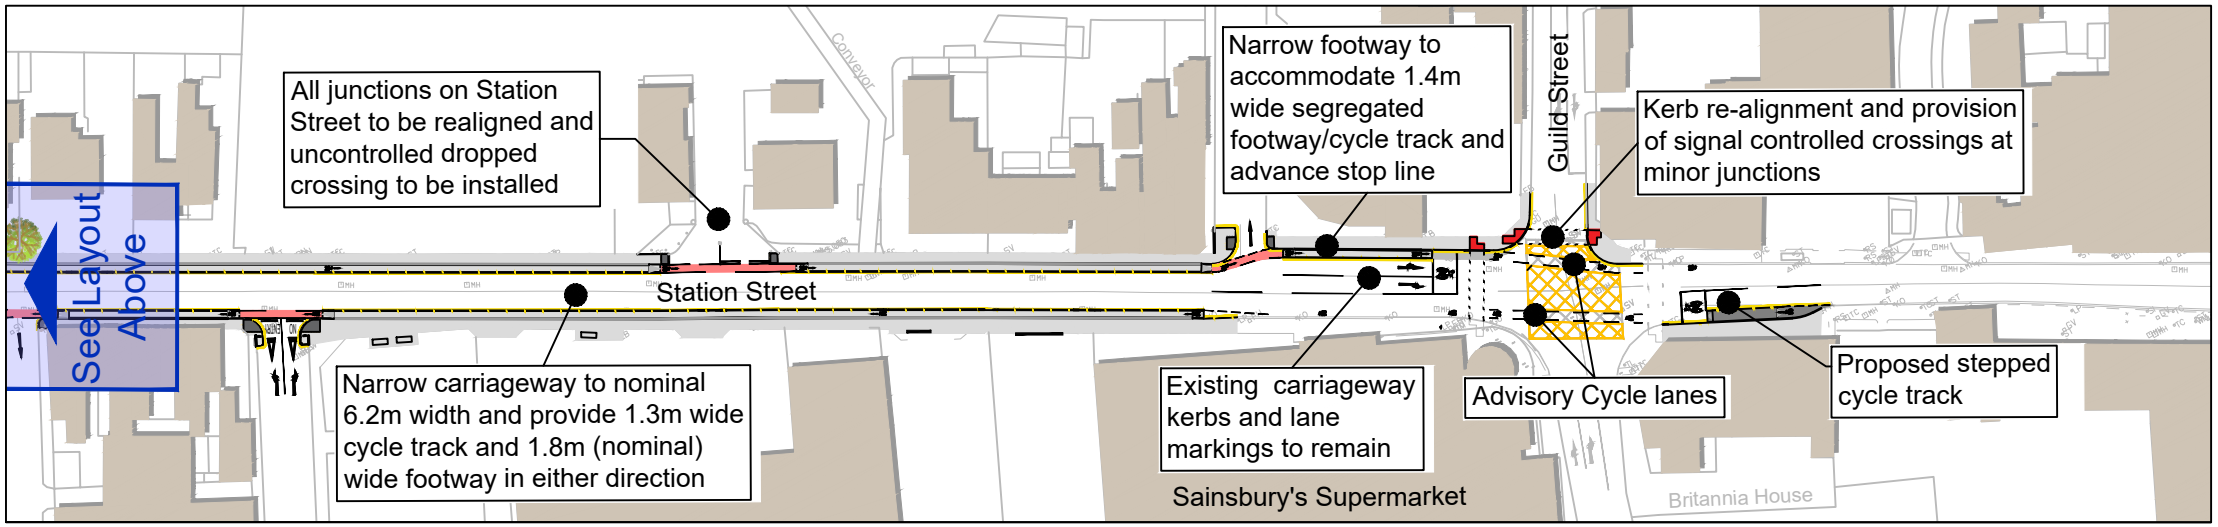

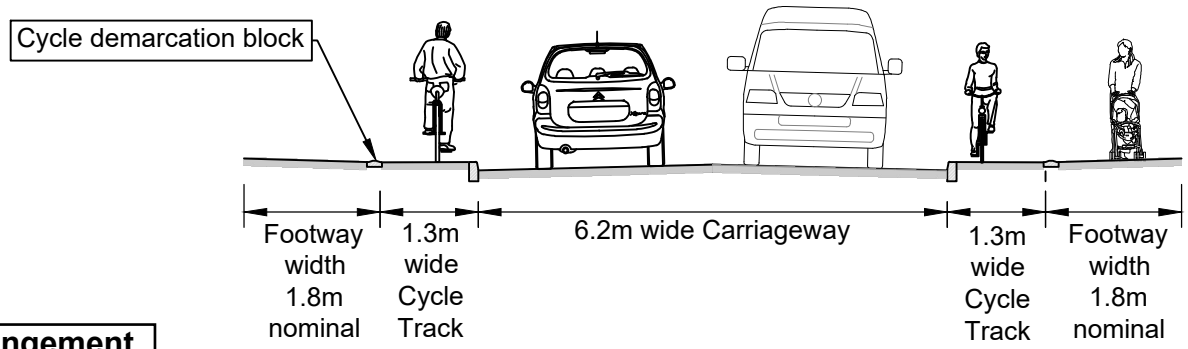

Station Street General Arrangement

Typical Section A-A'